






MAIN BUILDING

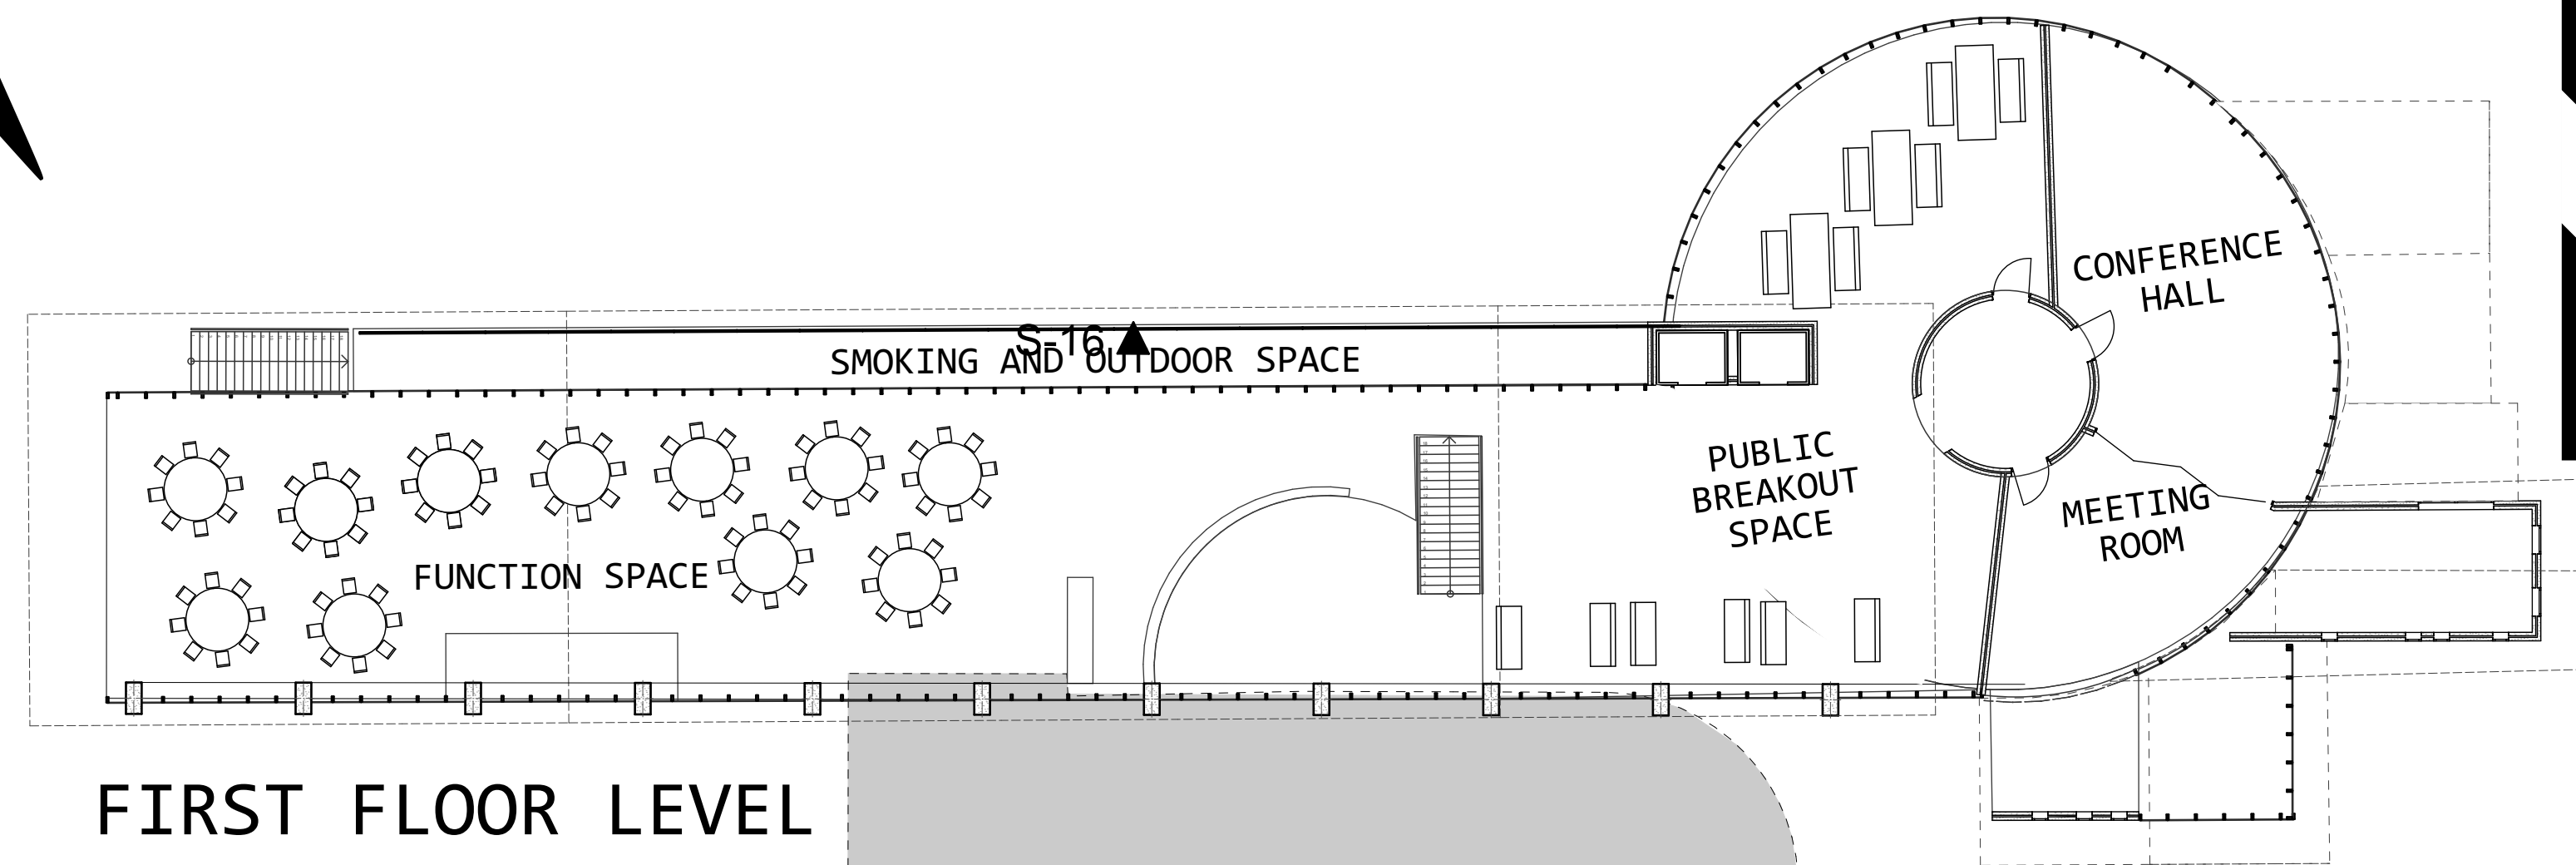



FIRST FLOOR LEVEL

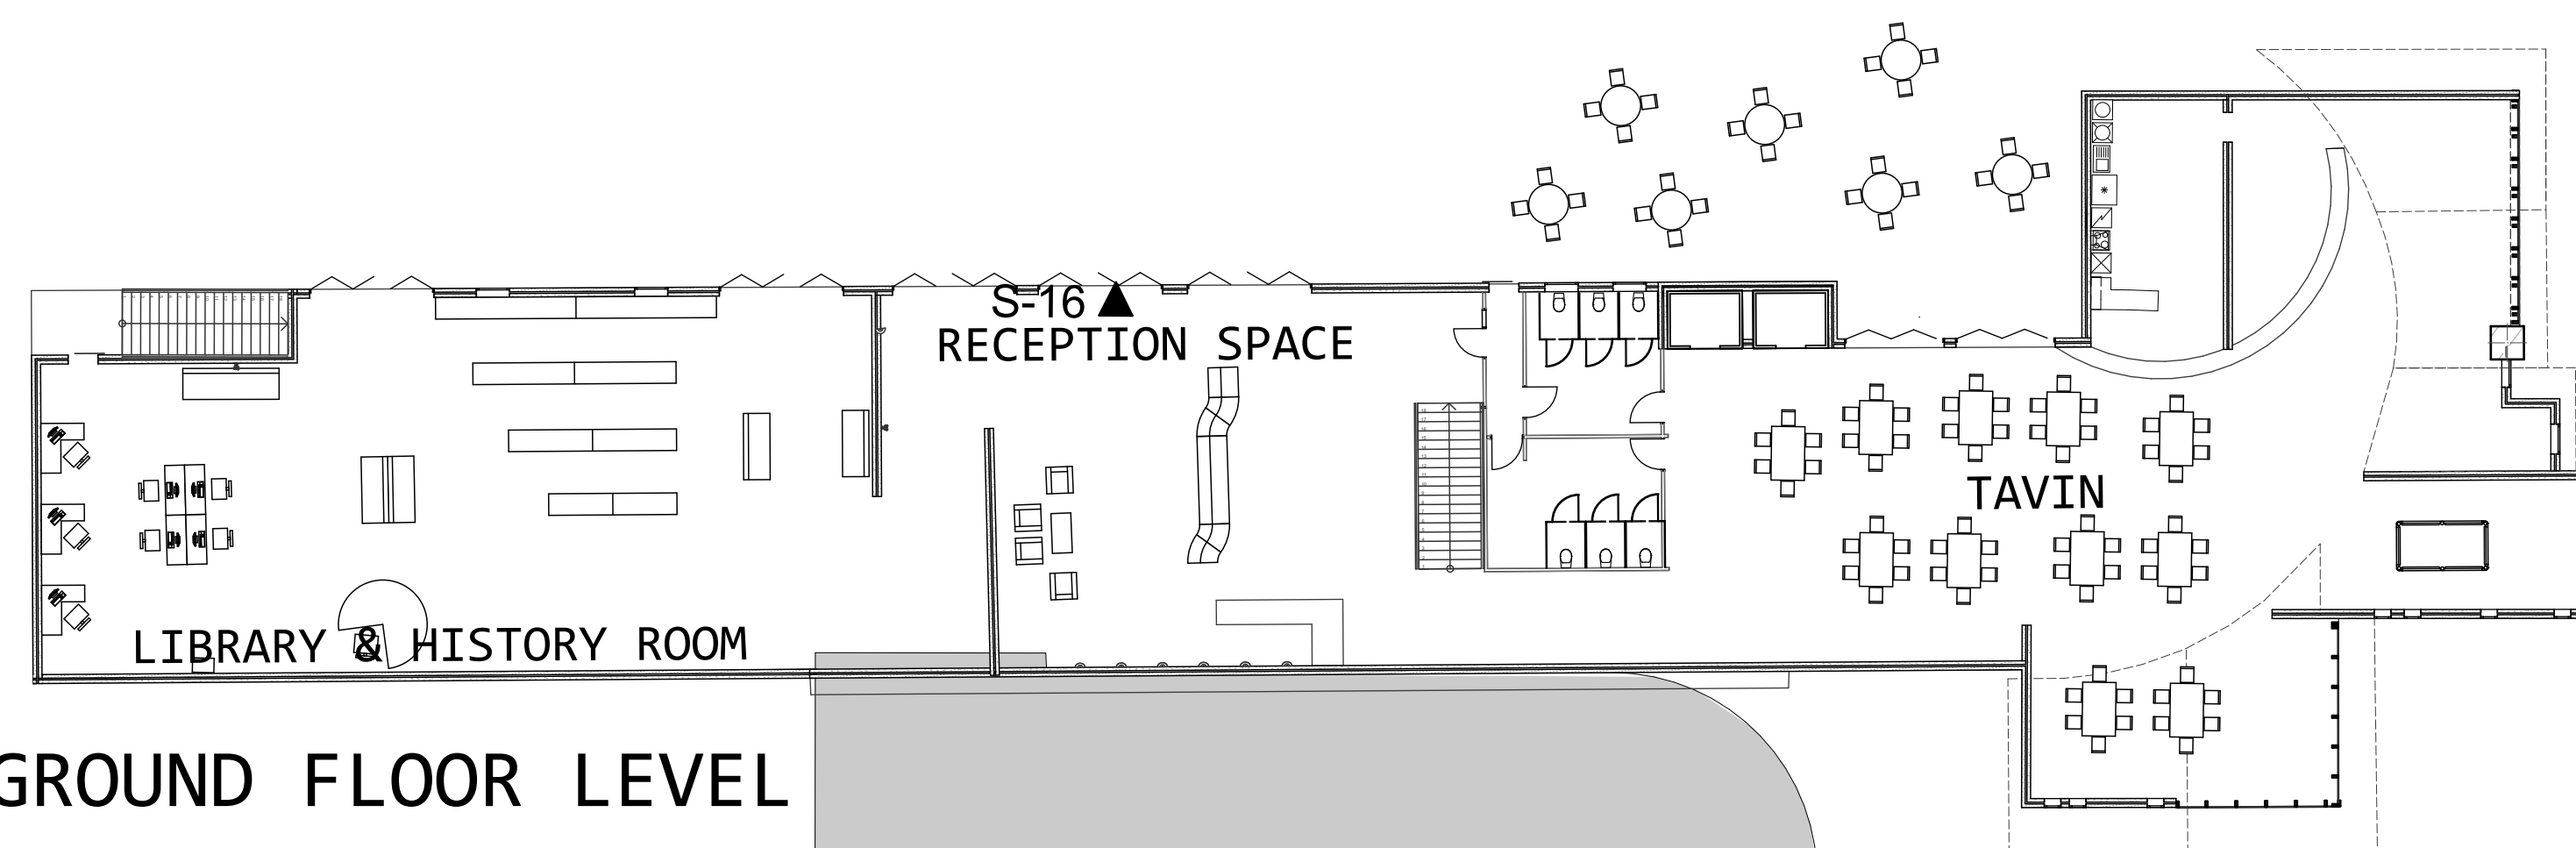


GROUND FLOOR LEVEL

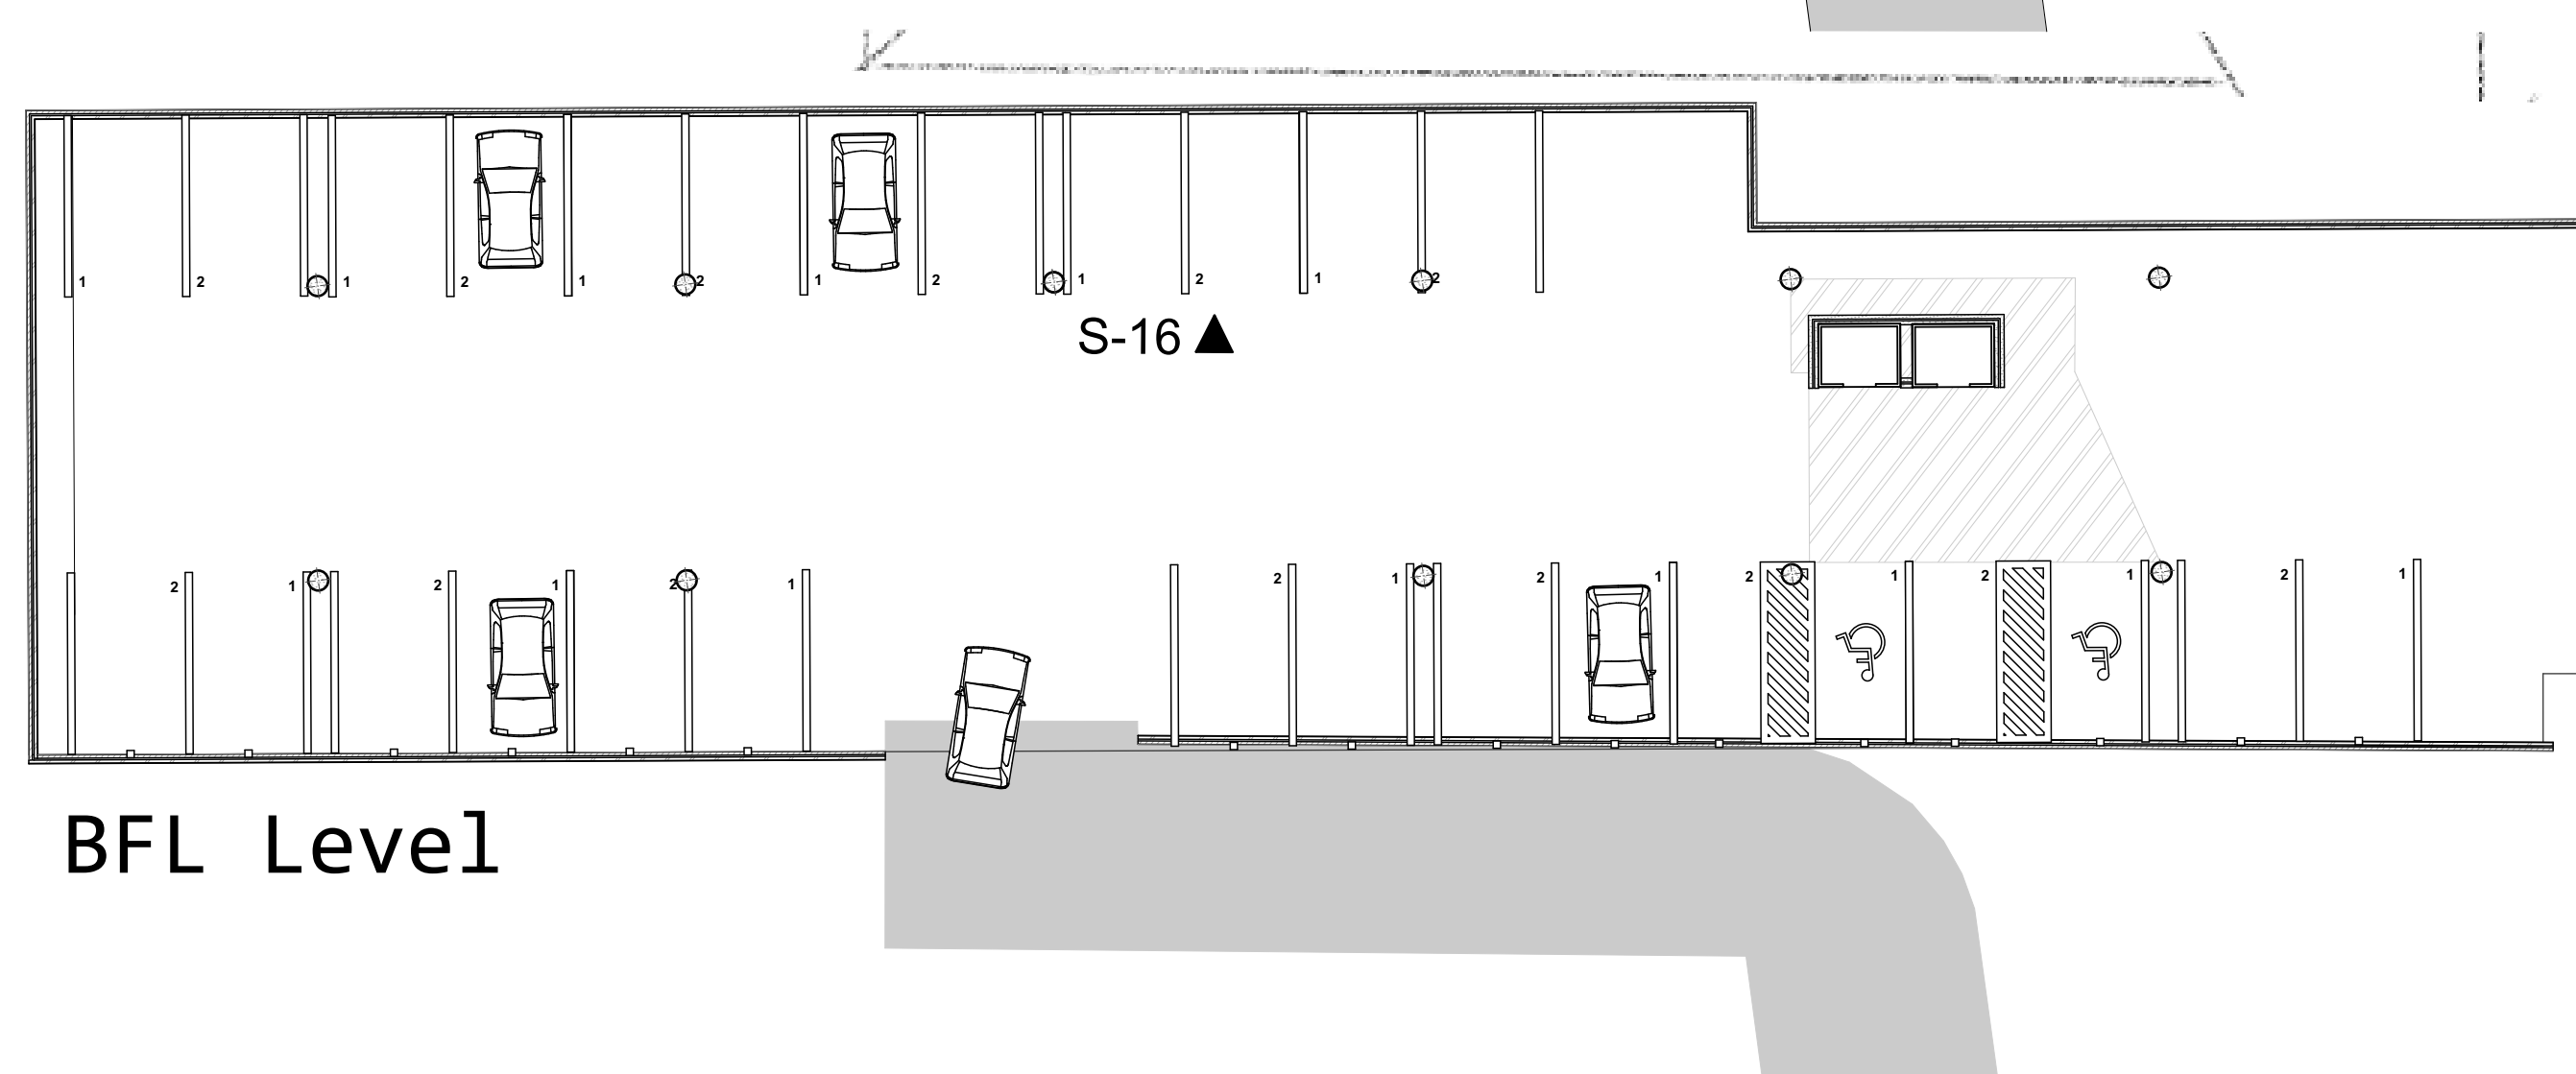


BFL Level1

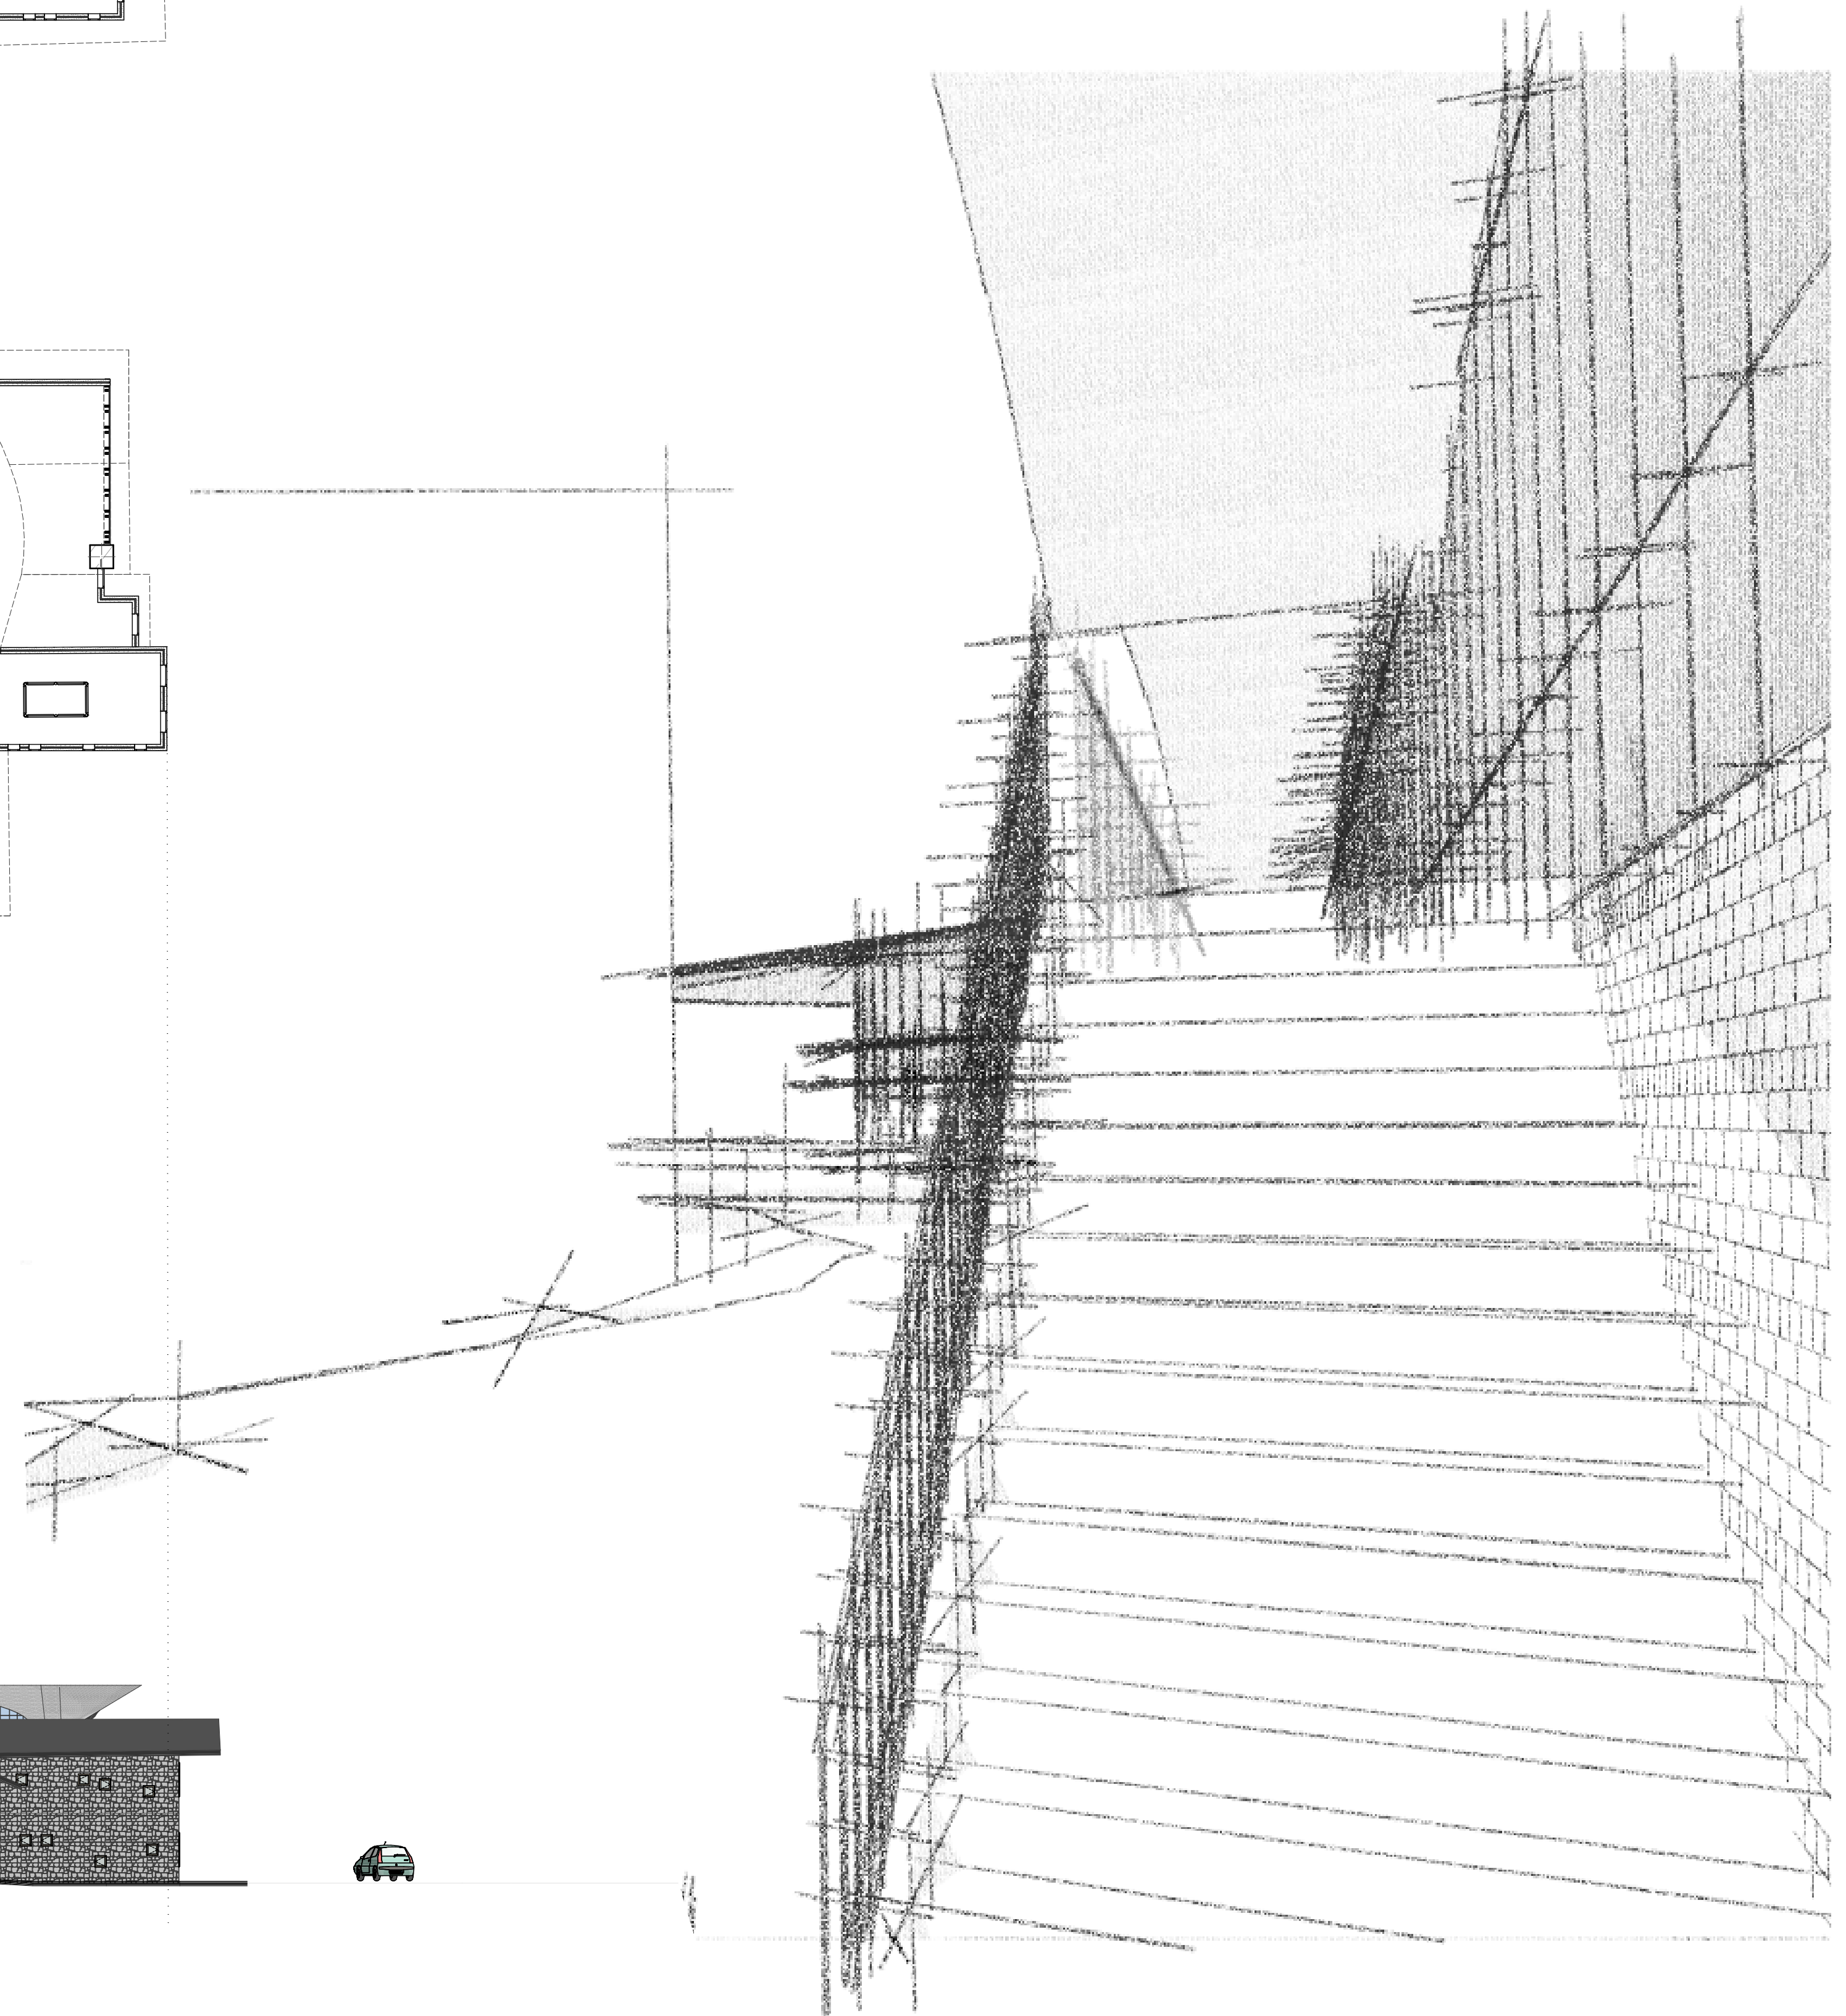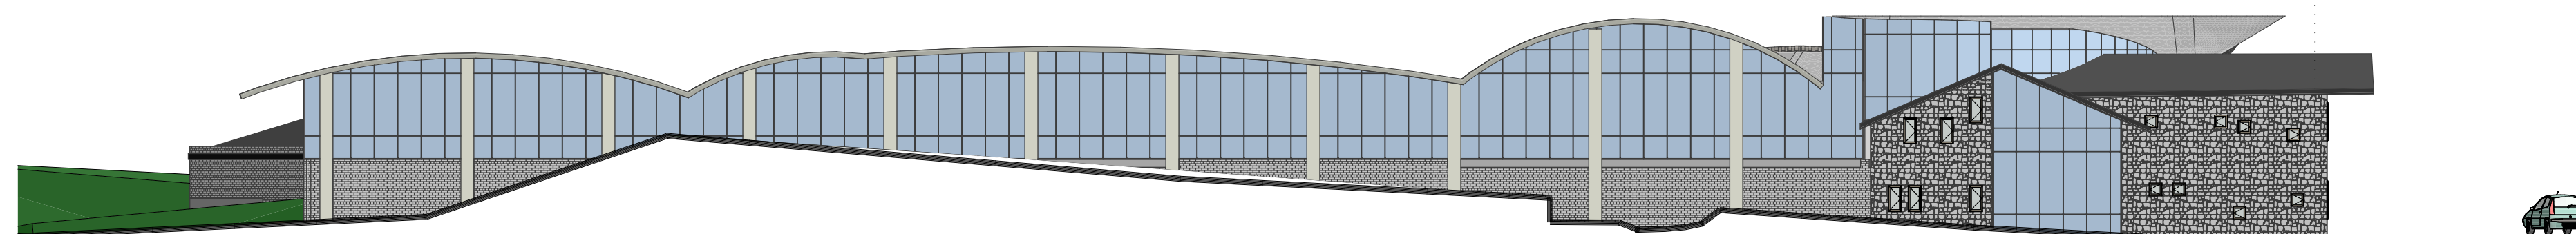


SITE/LANDSCAPE PLAN

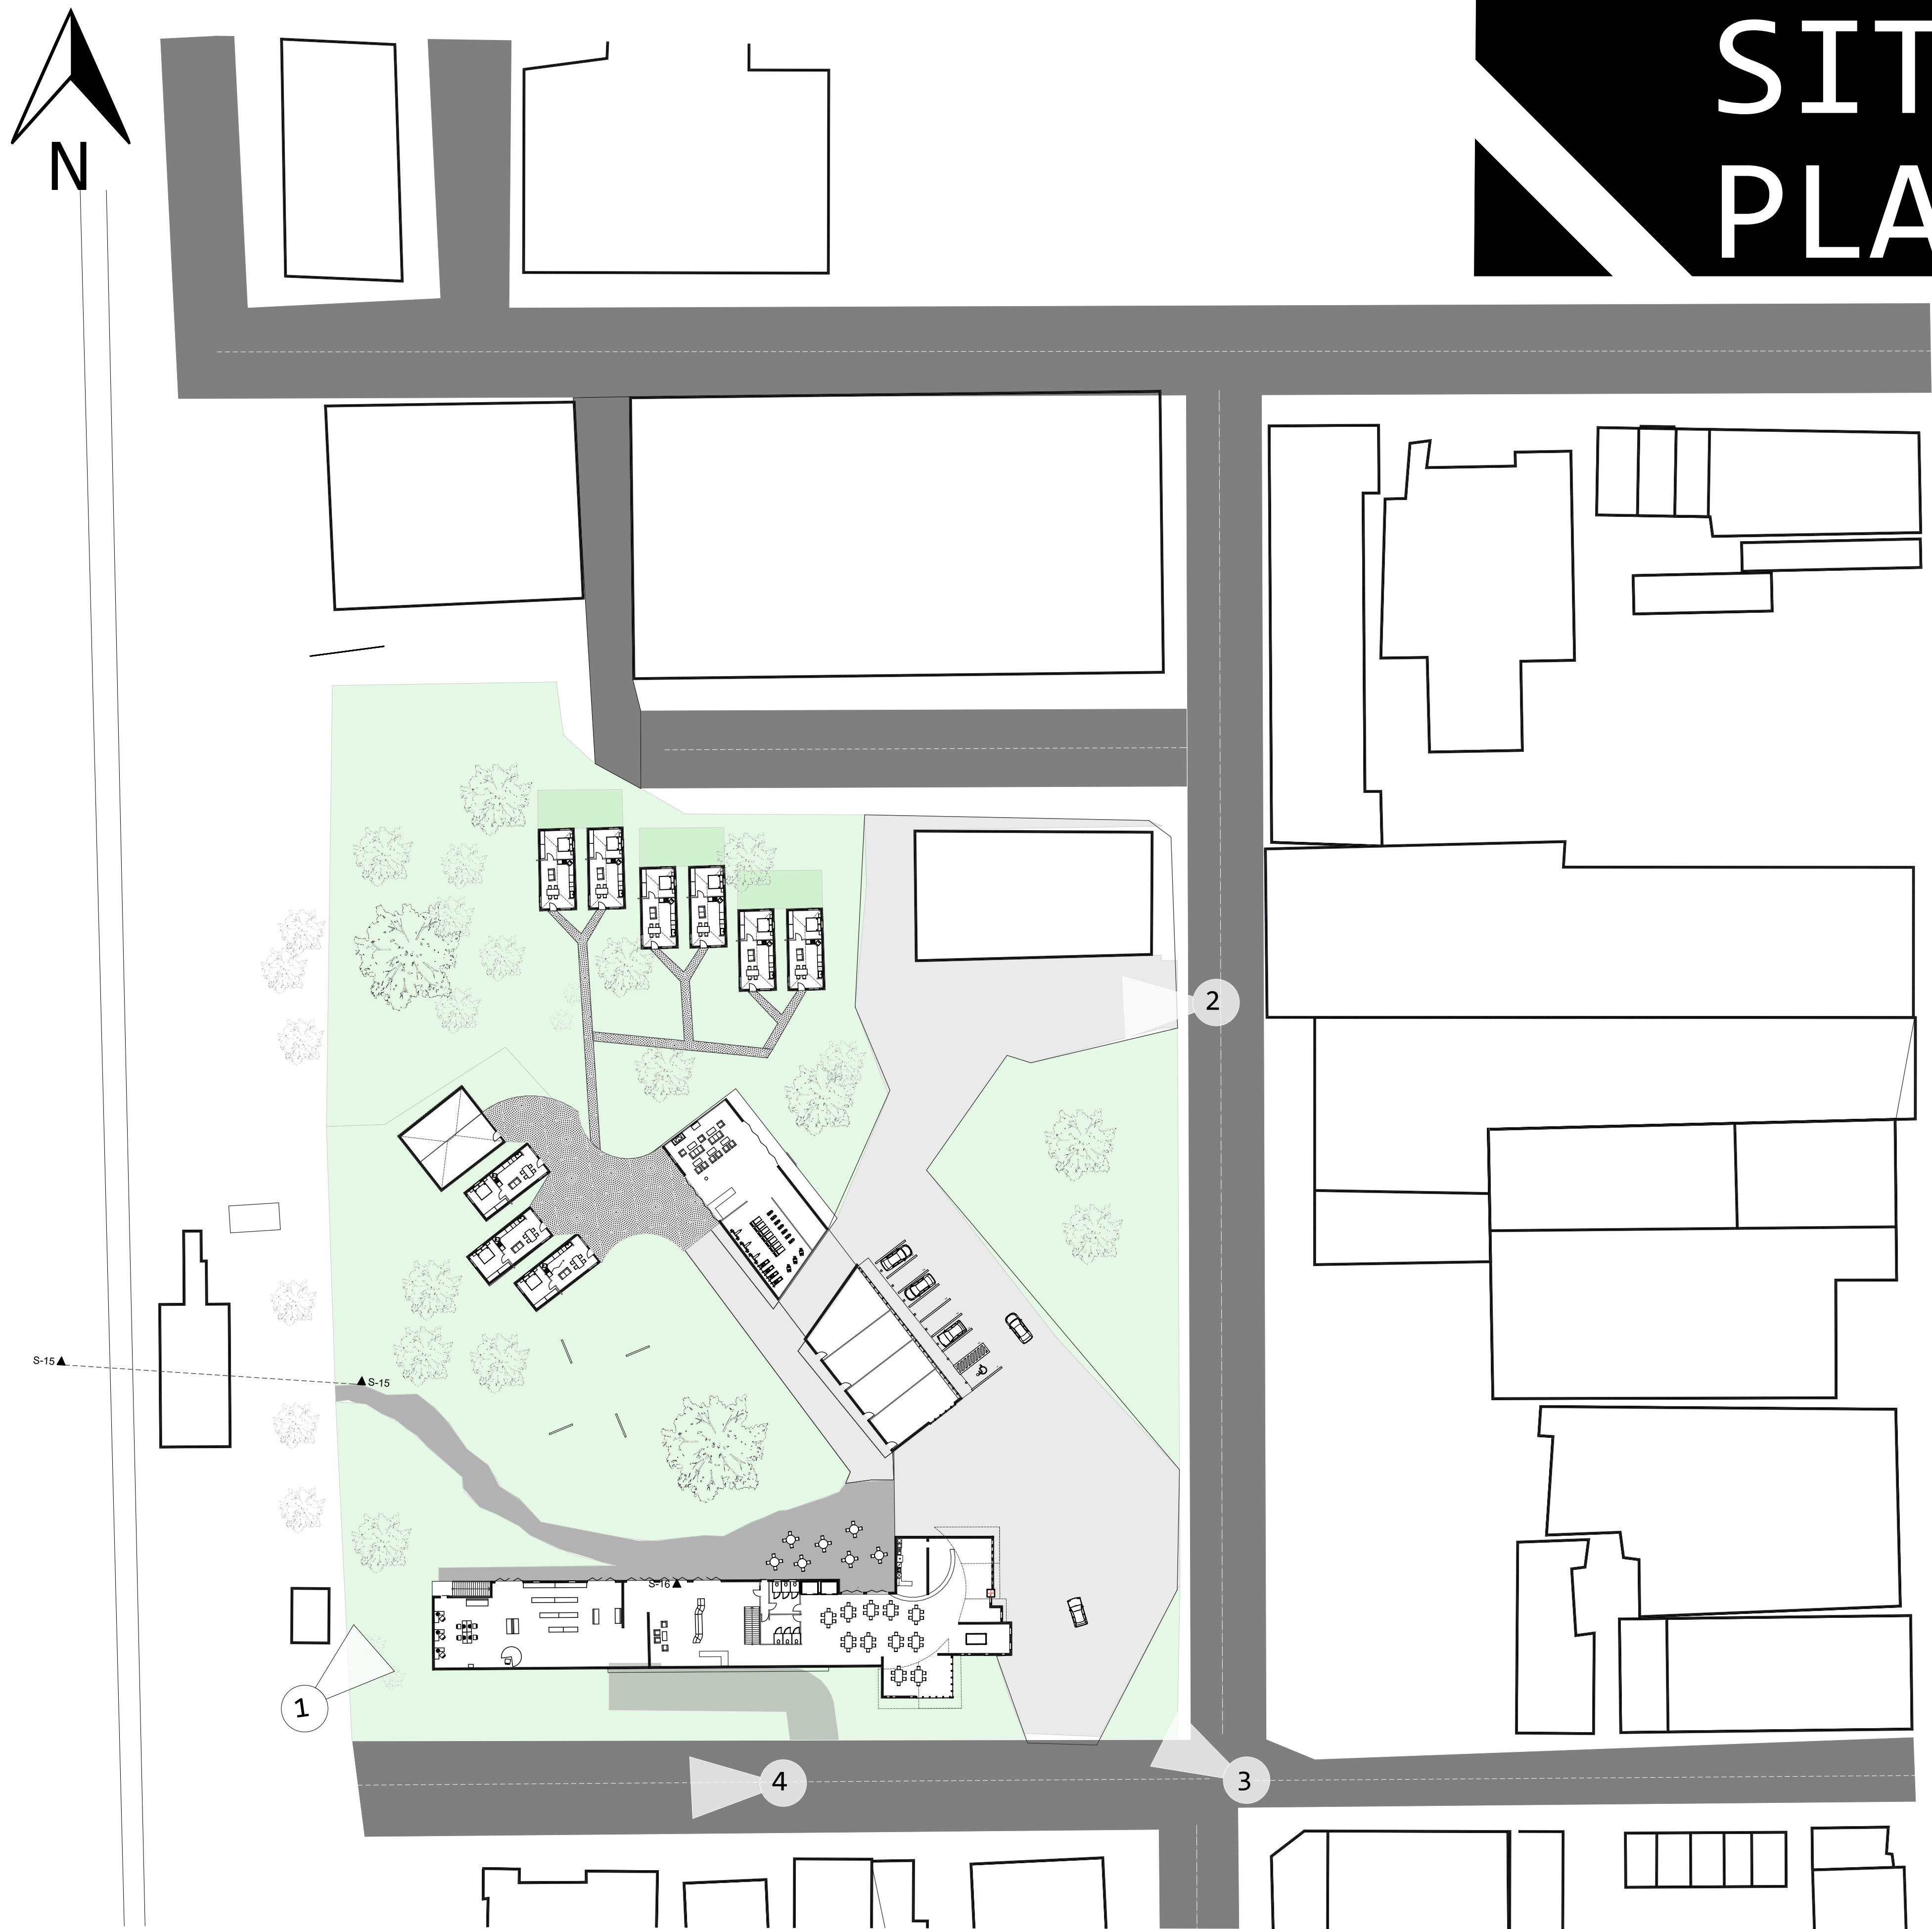


MISCELLANEOUS BUILDINGS

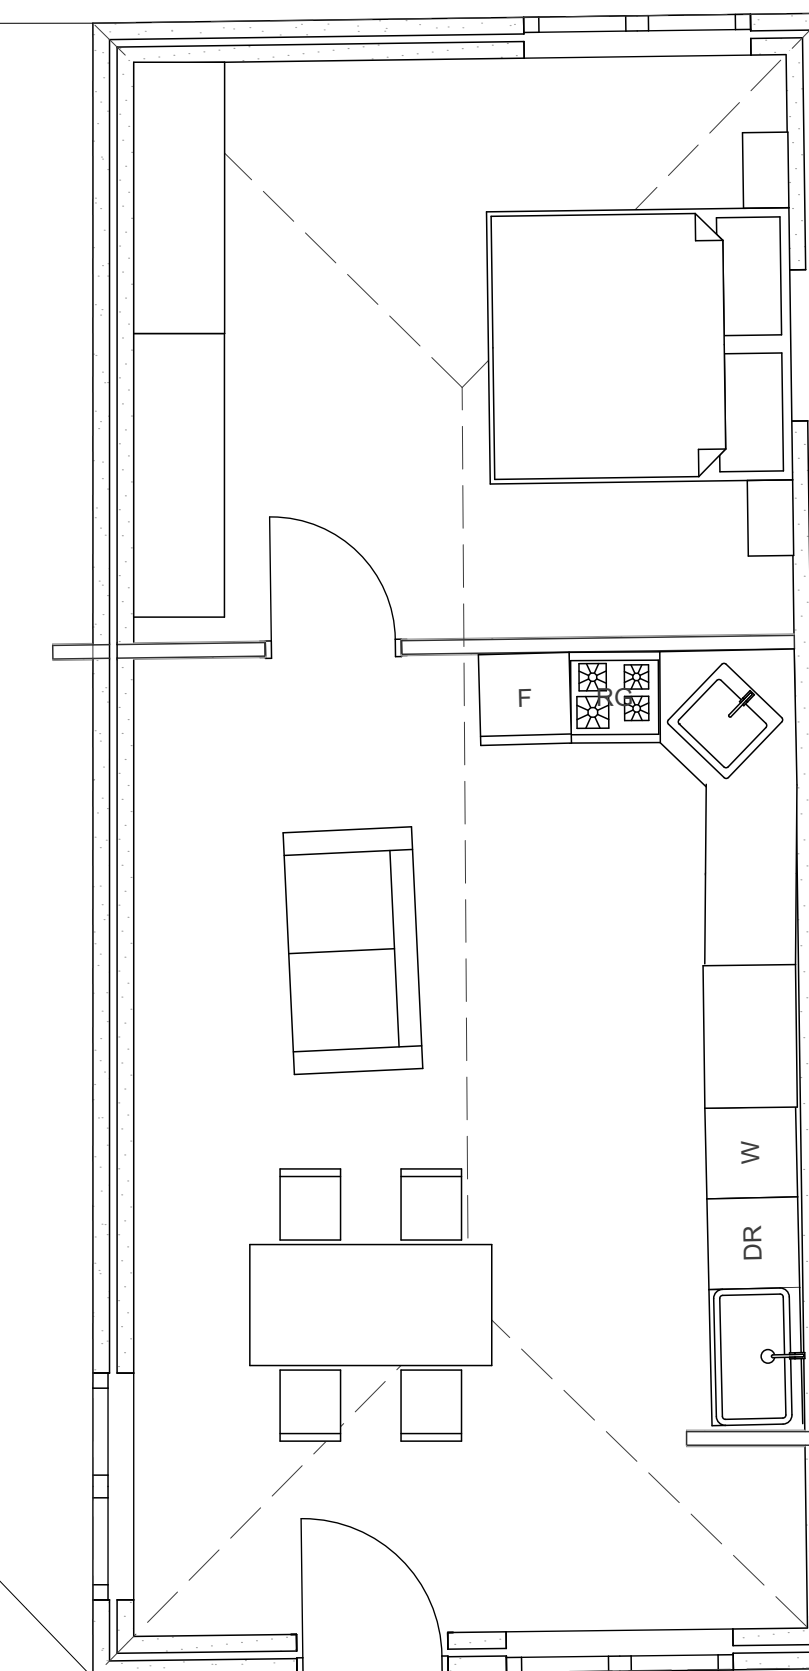


TEMPORARY
ACCOMMODATION
UNITS 1:50

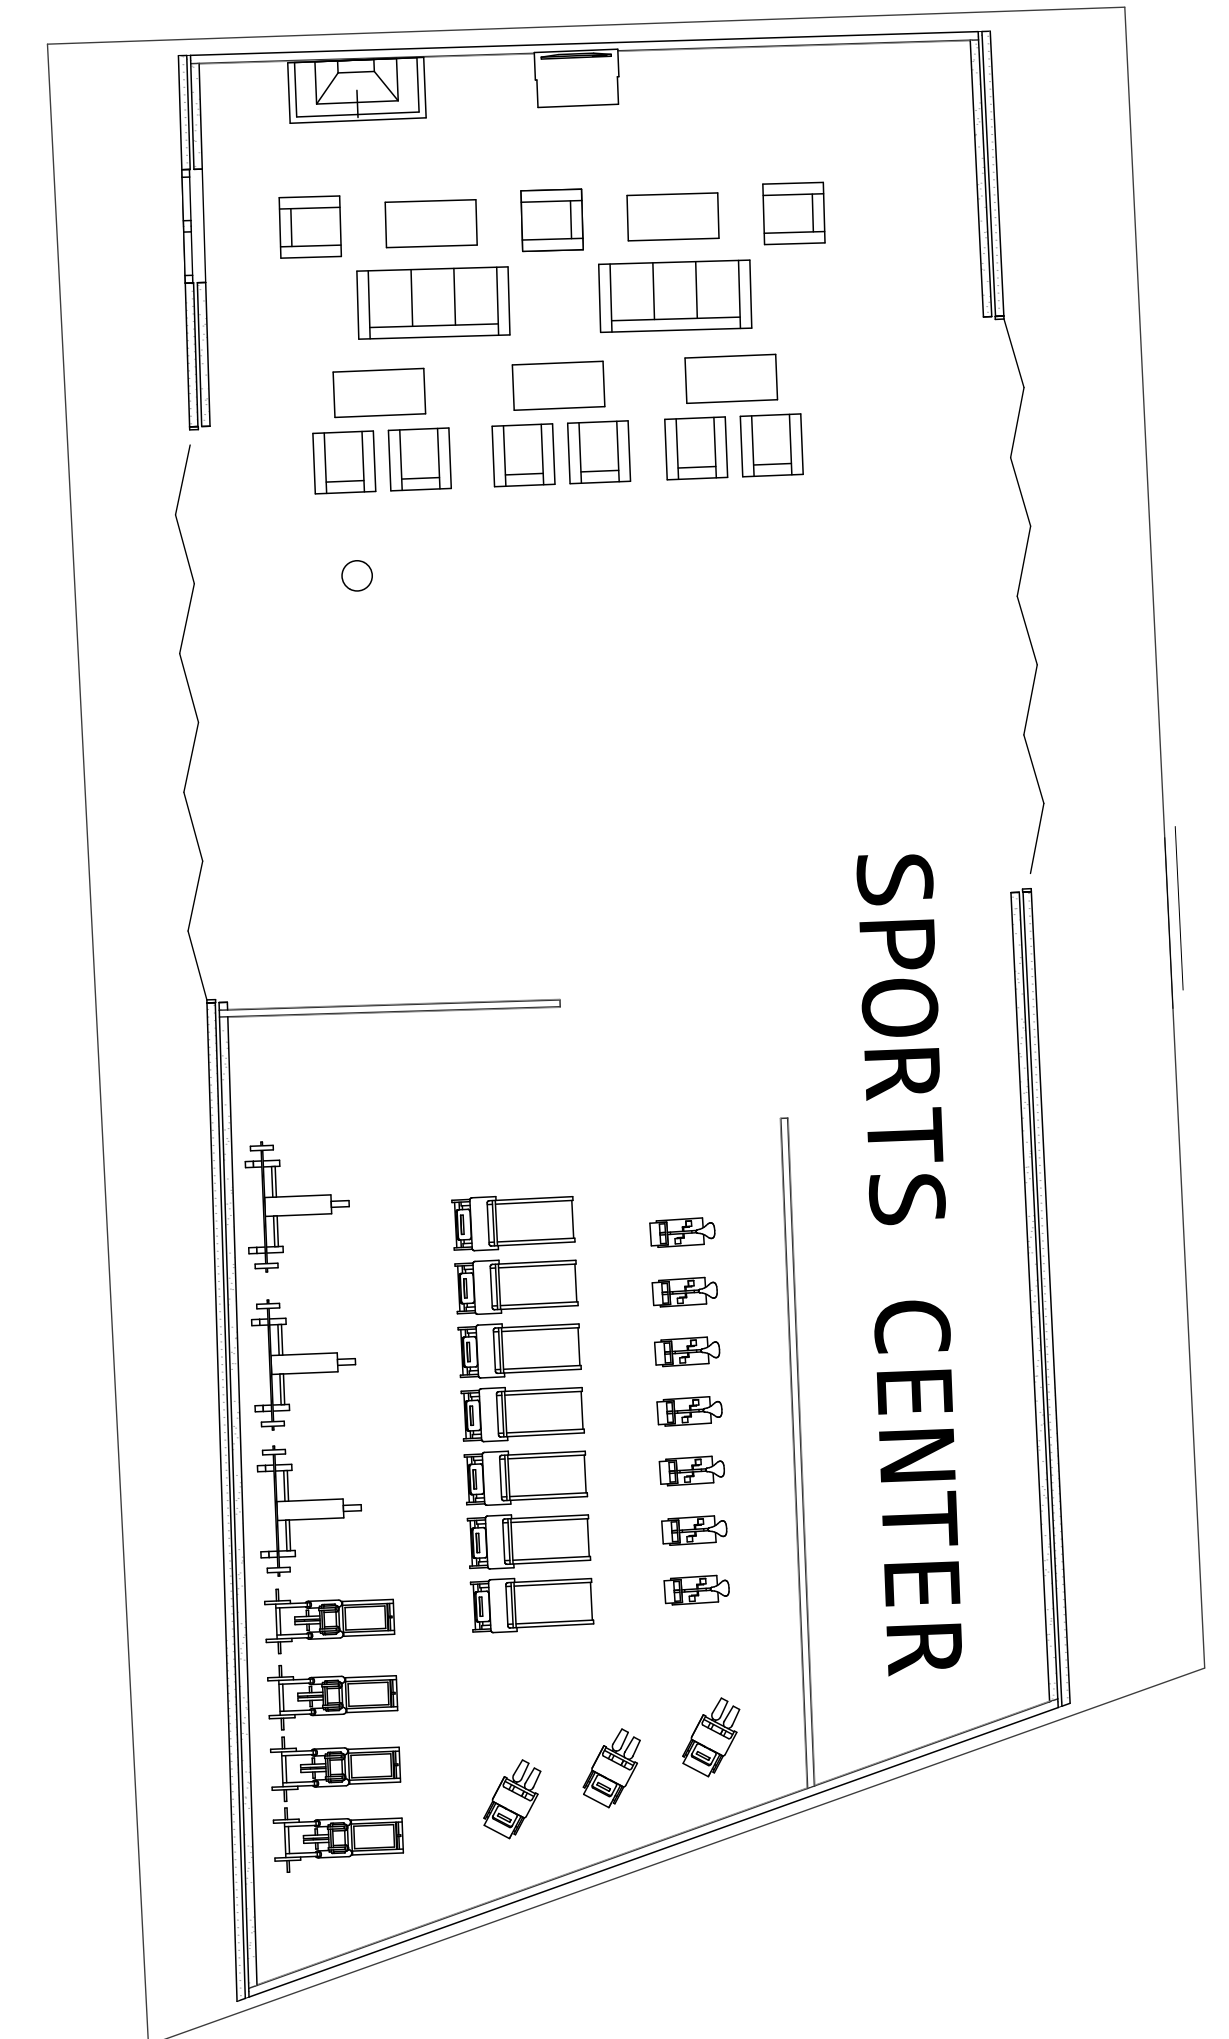


SPORTS BAR &
CENTER 1:100

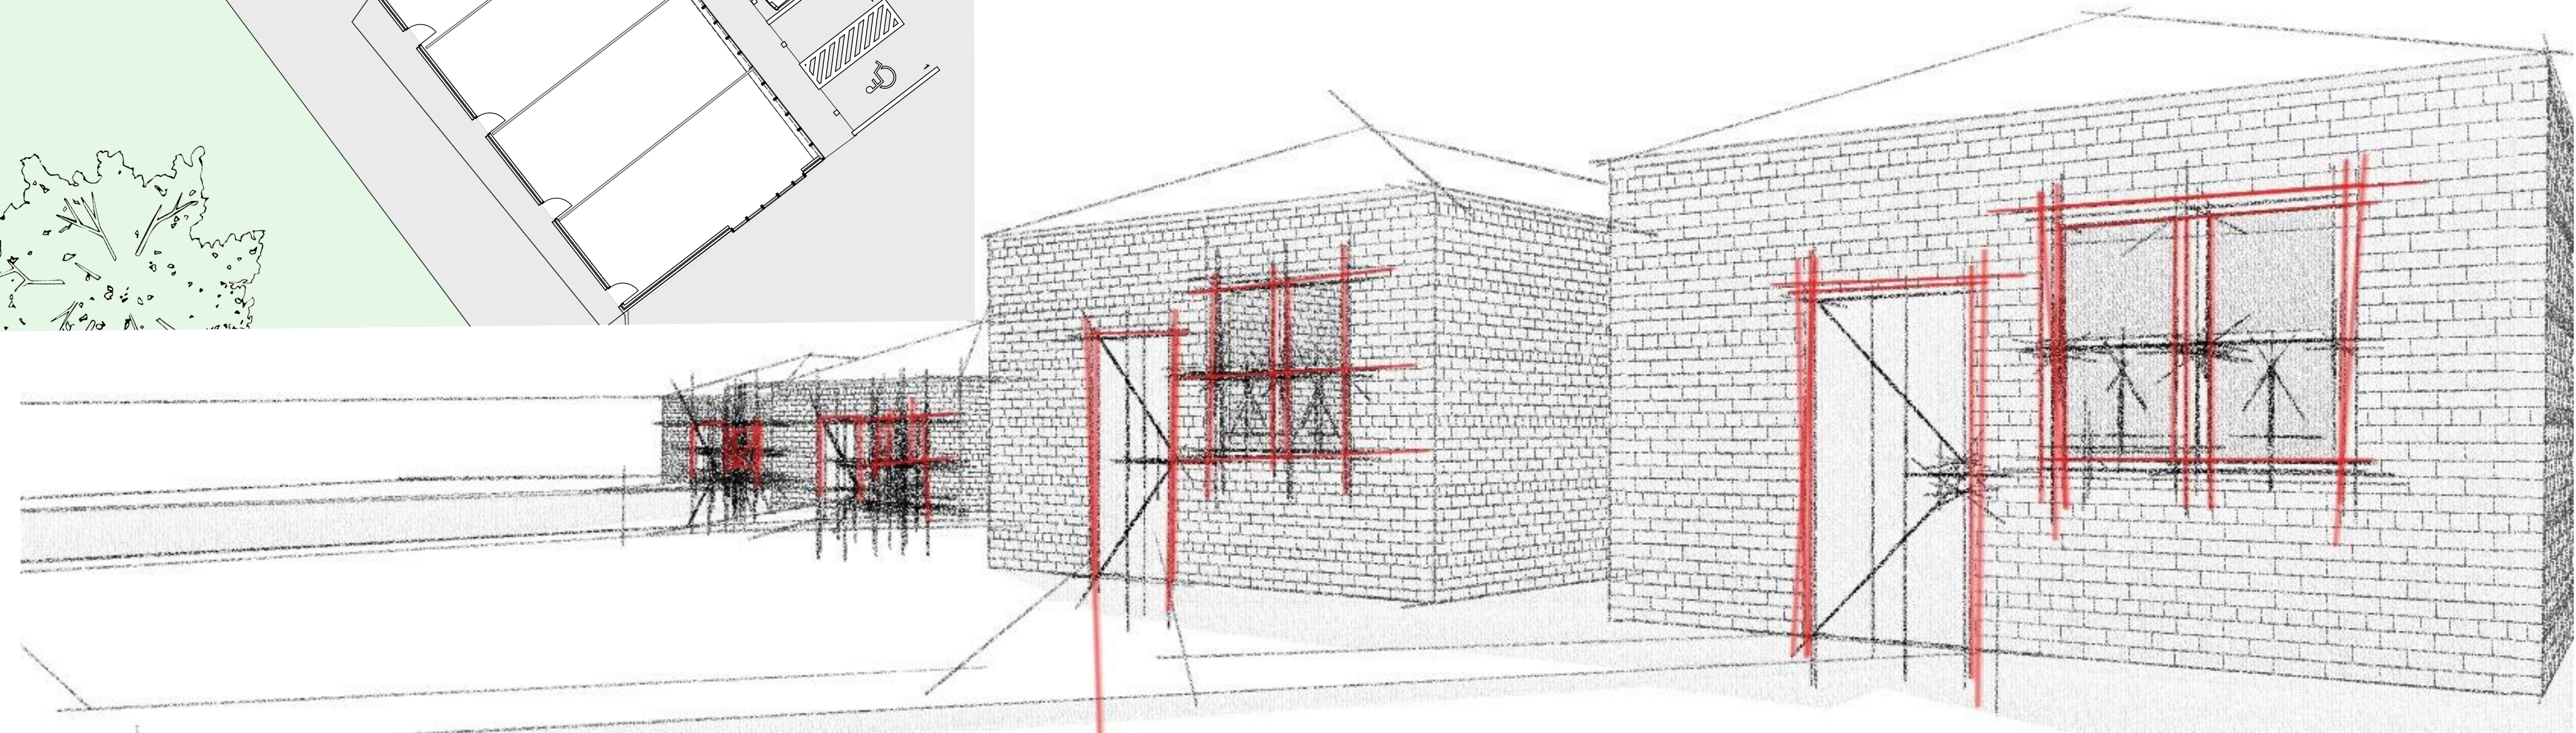


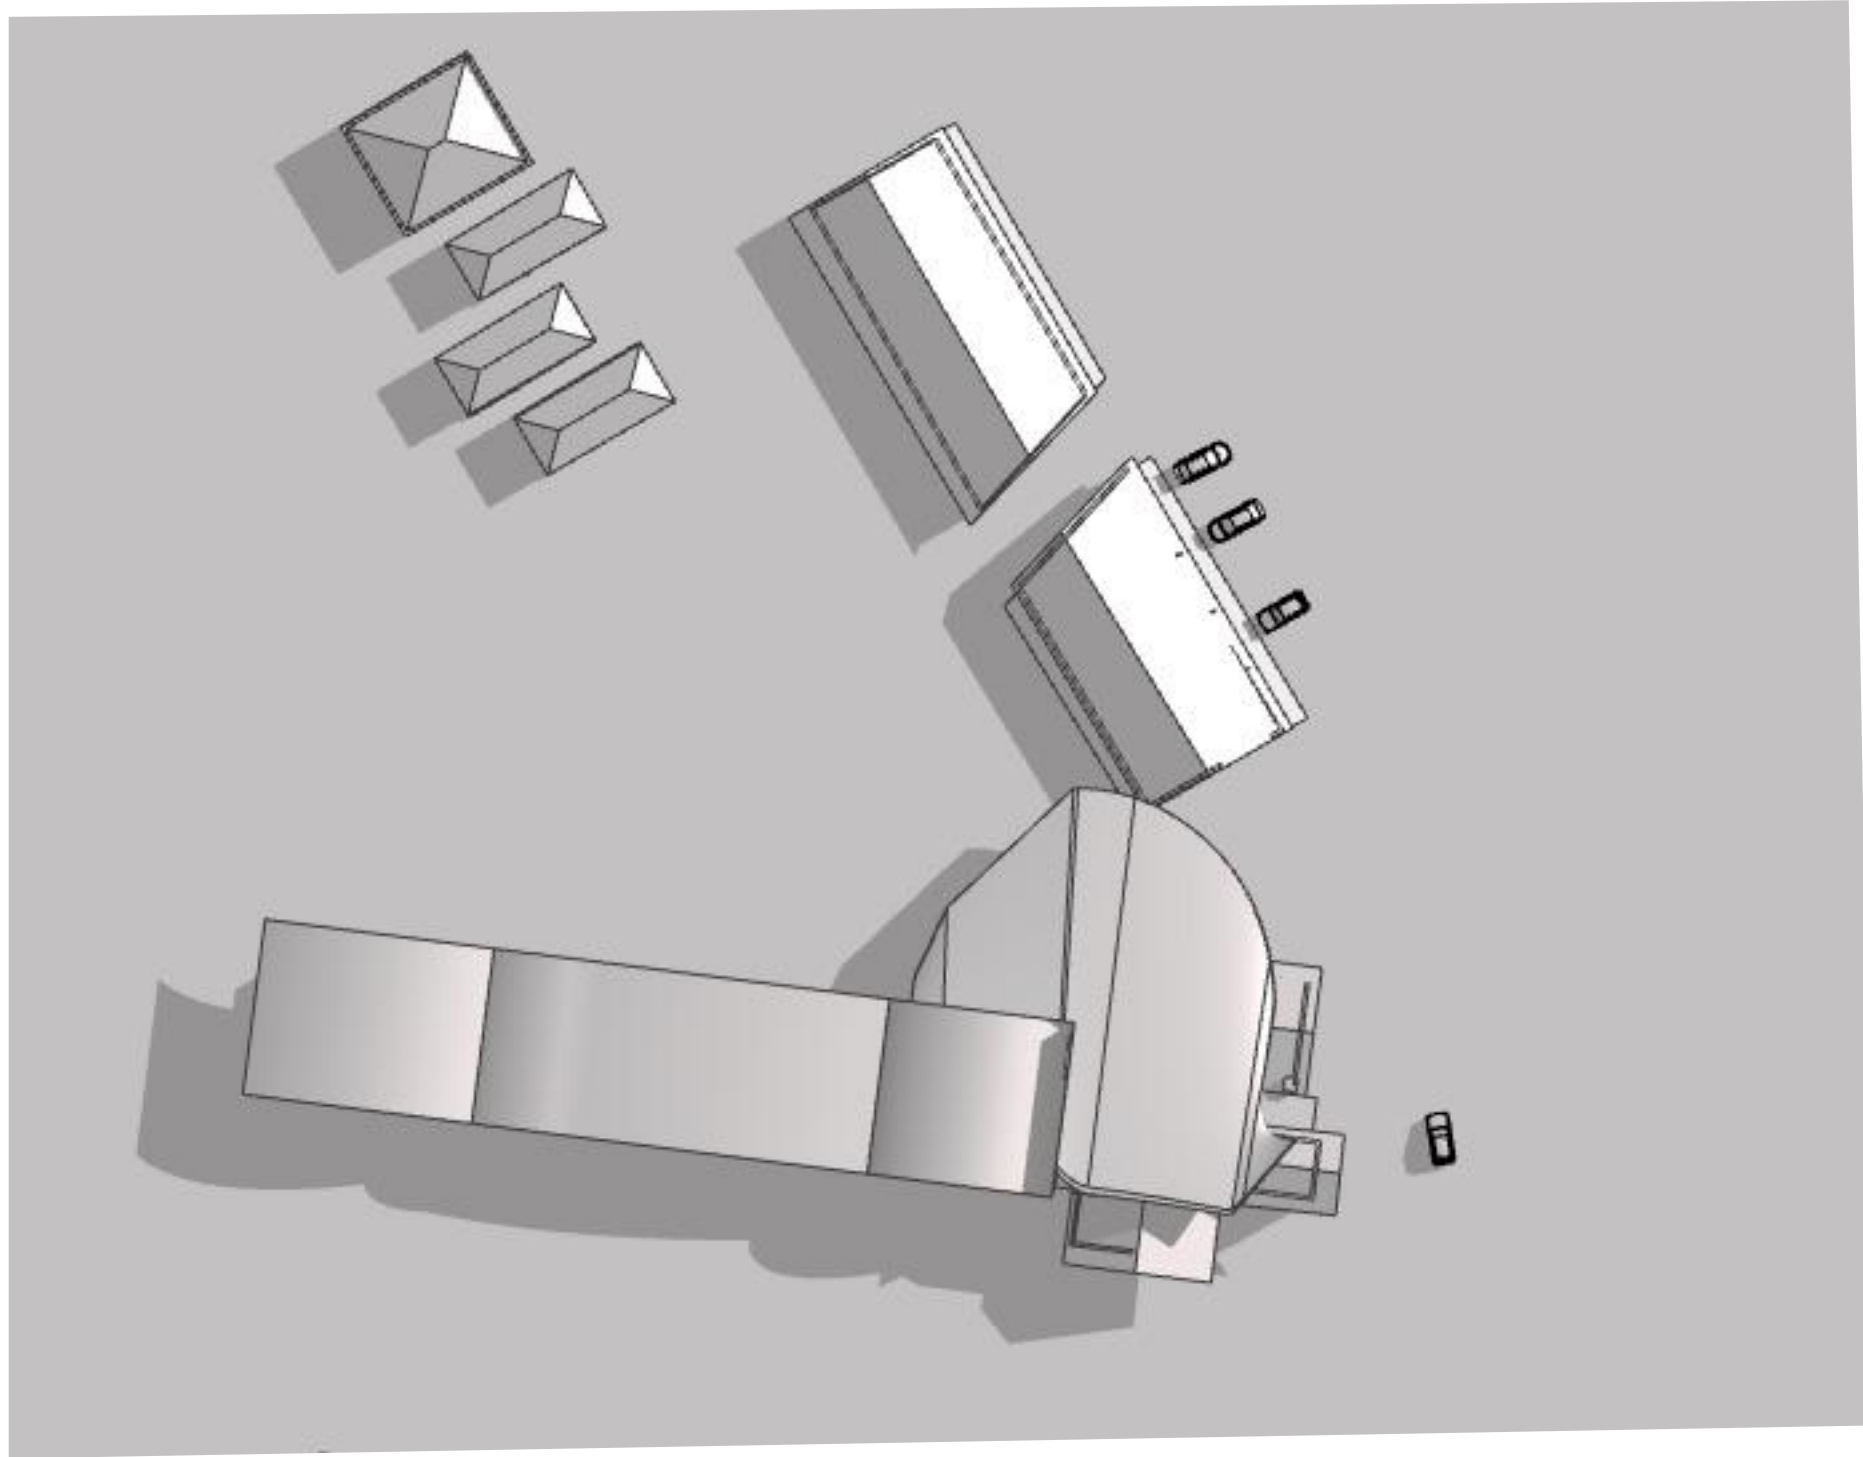



SUN SHADOW DIAGRAM 9AM
1:200

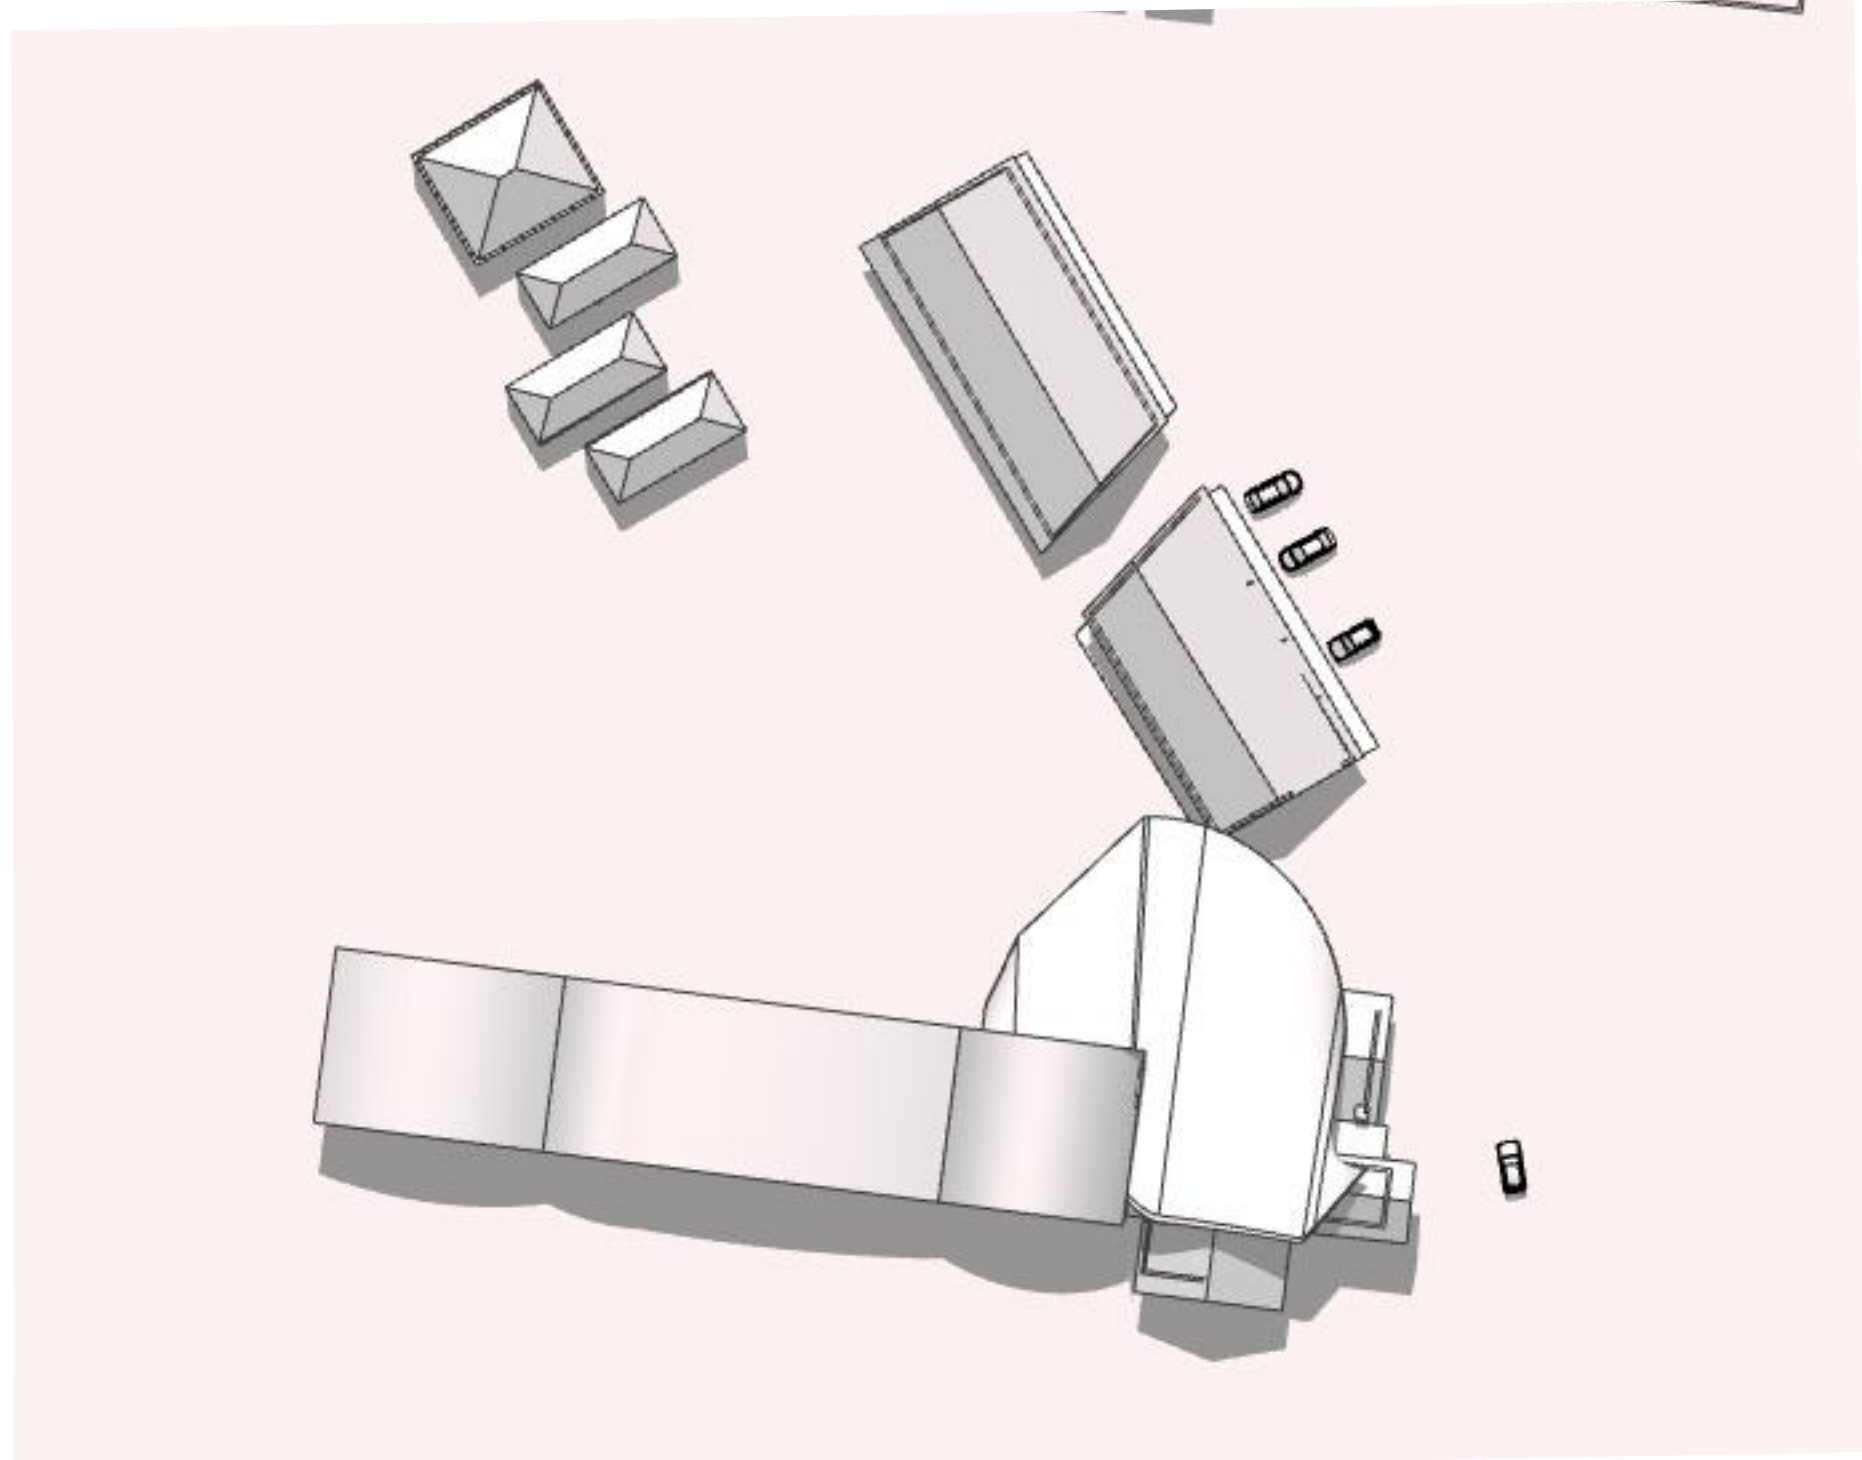

SUN SHADOW DIAGRAM 12PM
1:200

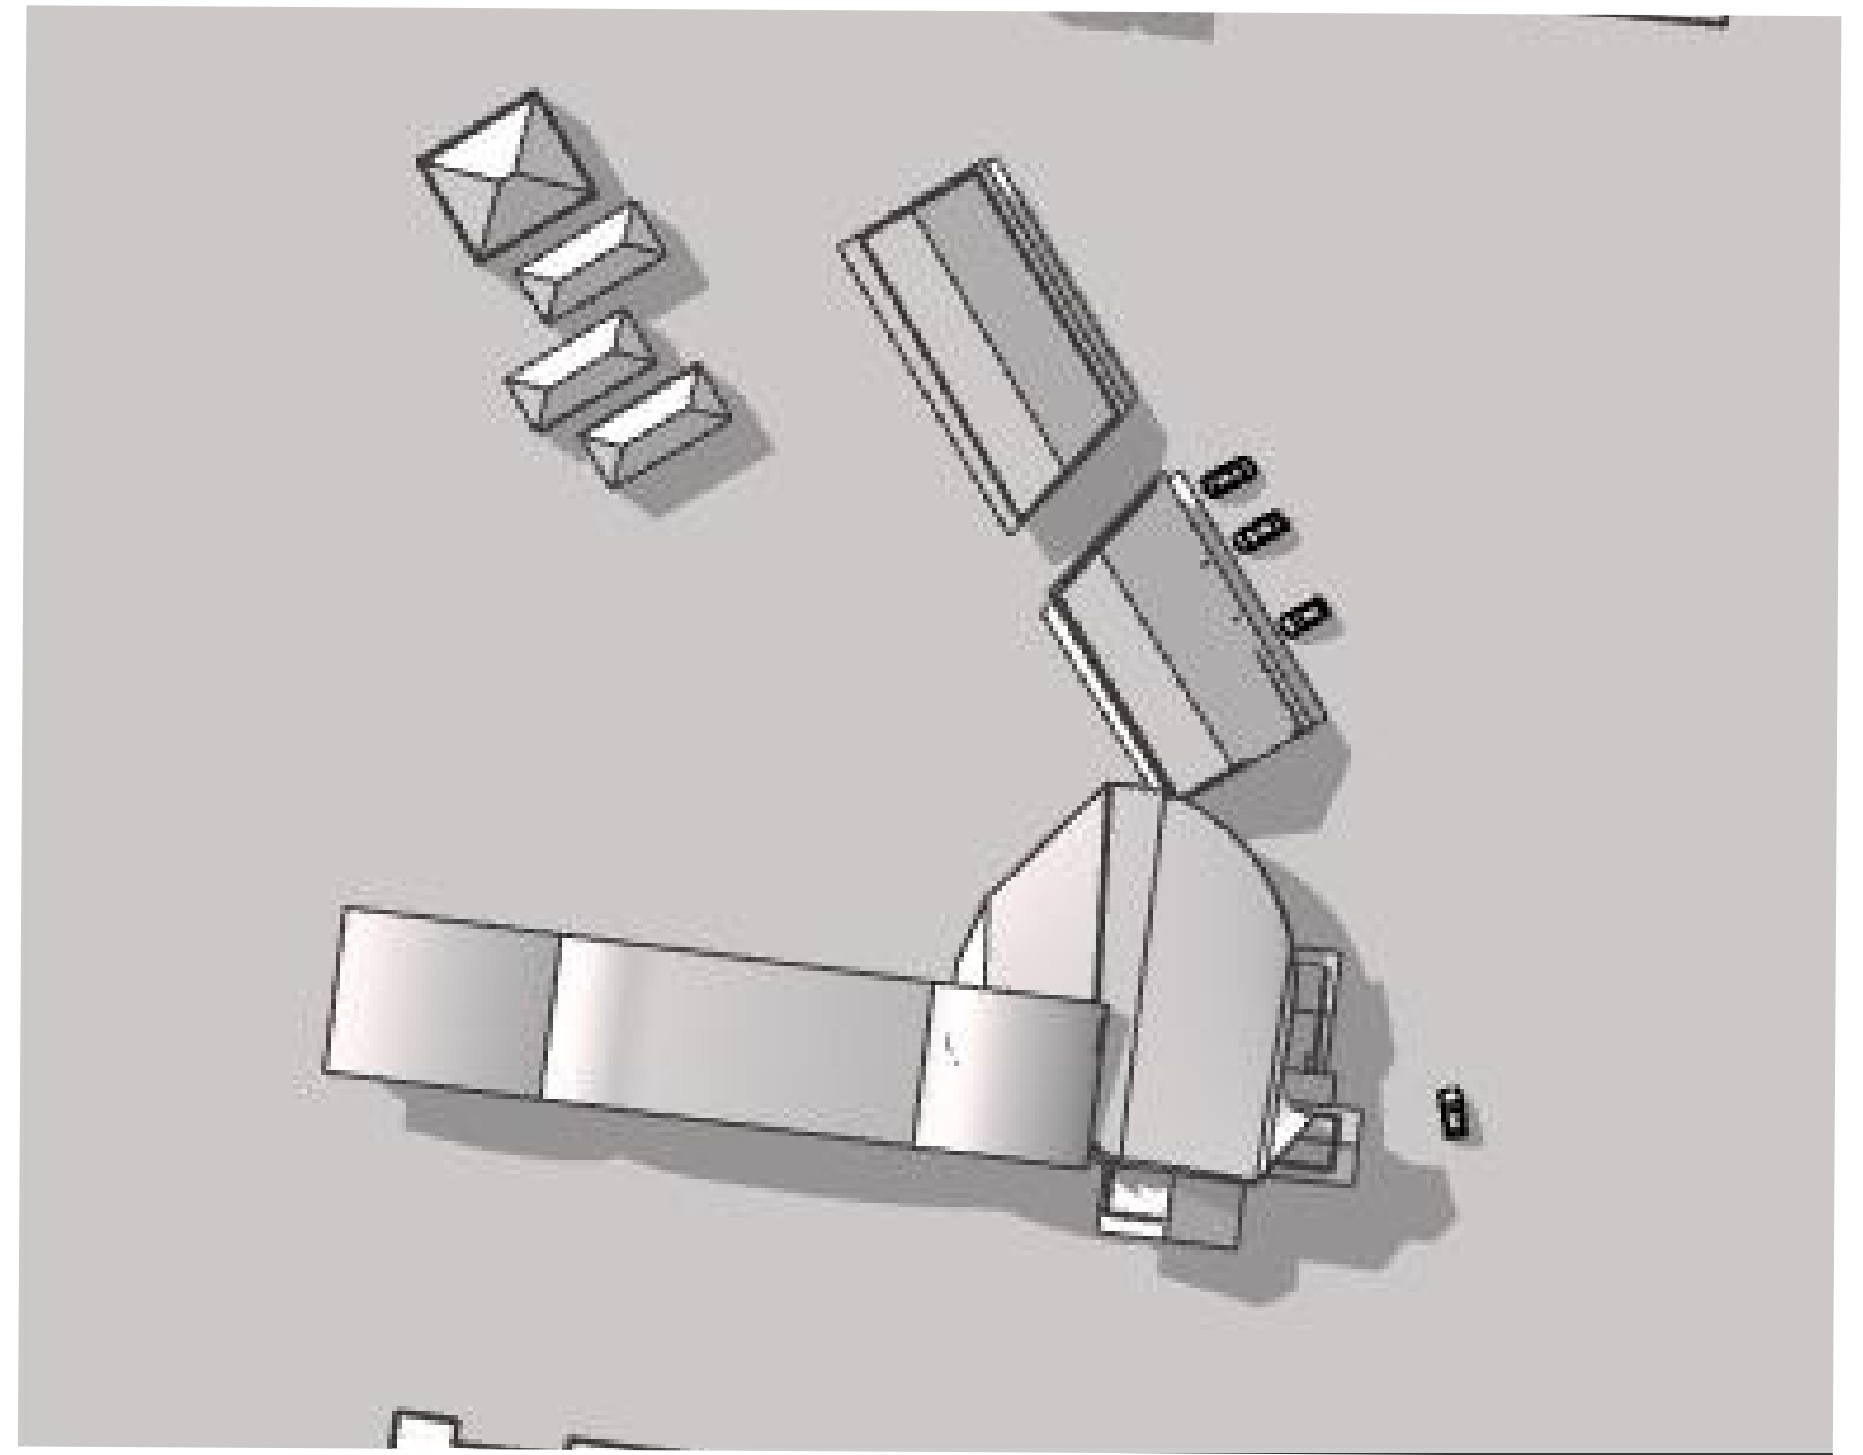


SUN SHADOW DIAGRAM 3PM
1:112.95

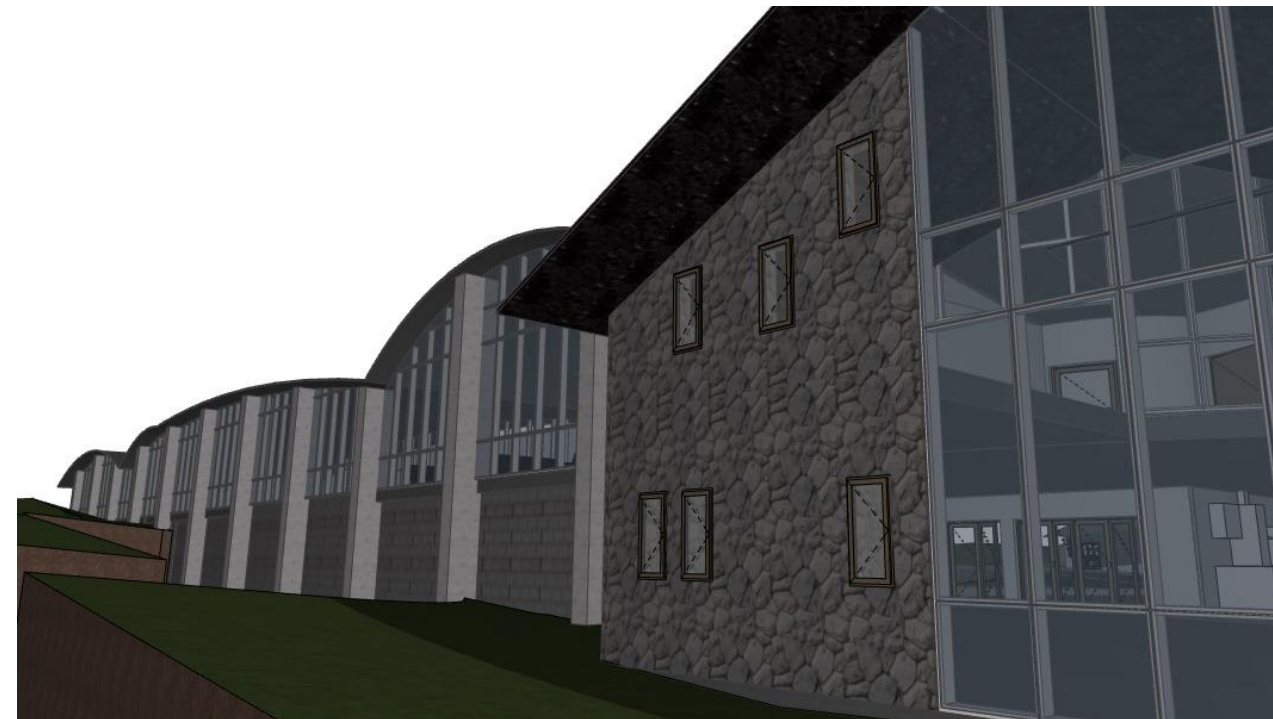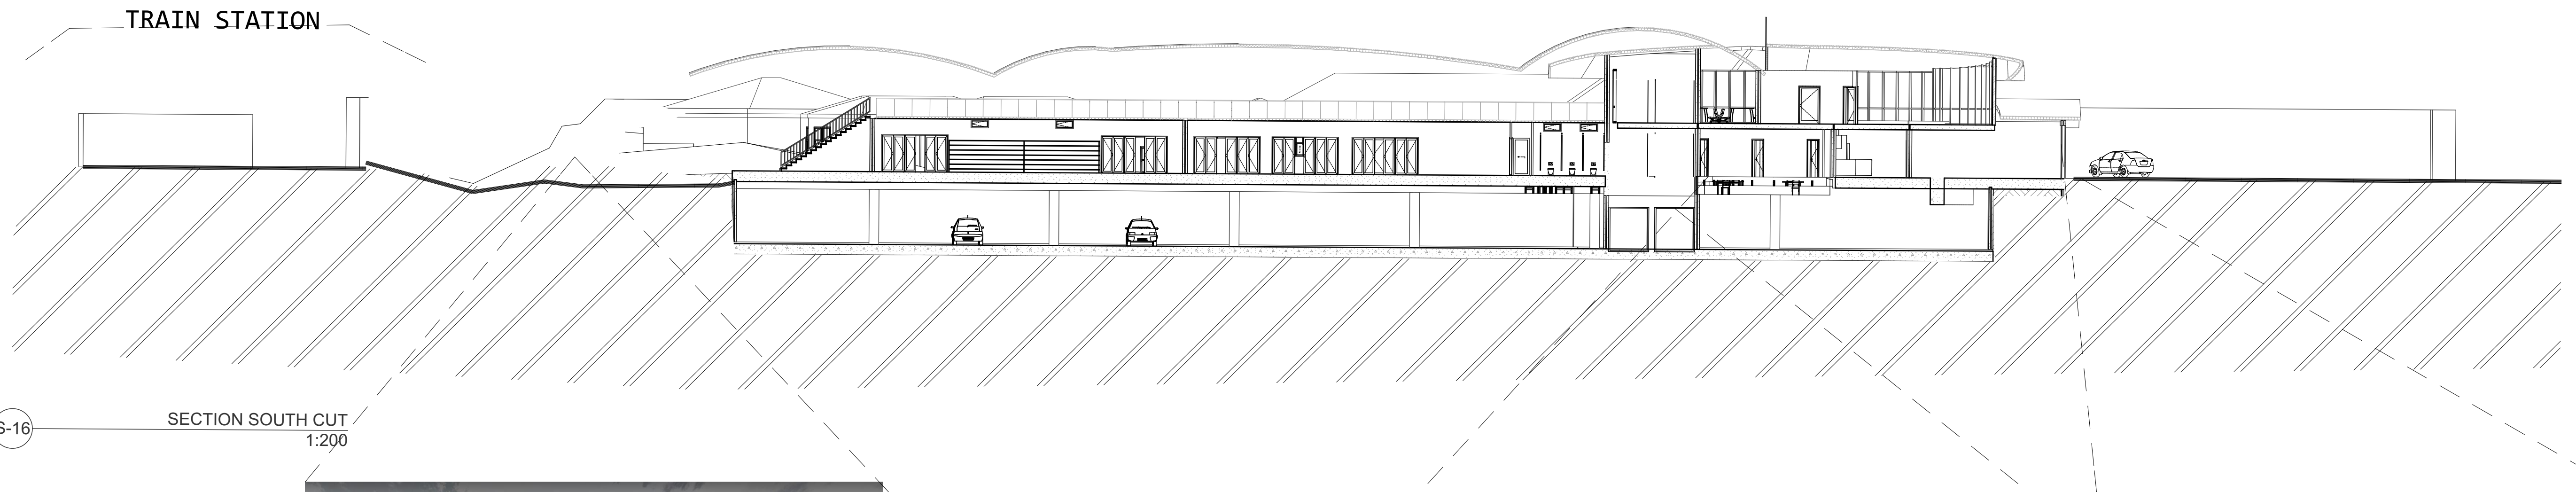


ELEVATIONS



E-15 ELEVATION SOUTH HOUSES
1:200

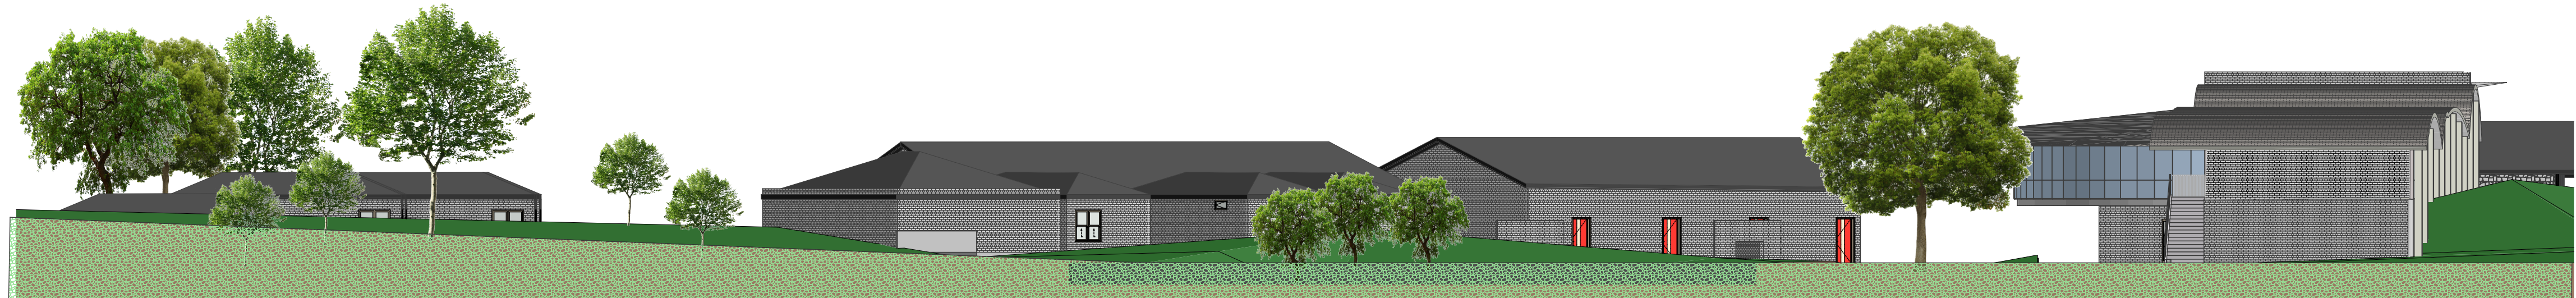

E-12 ELEVATION WEST
1:200

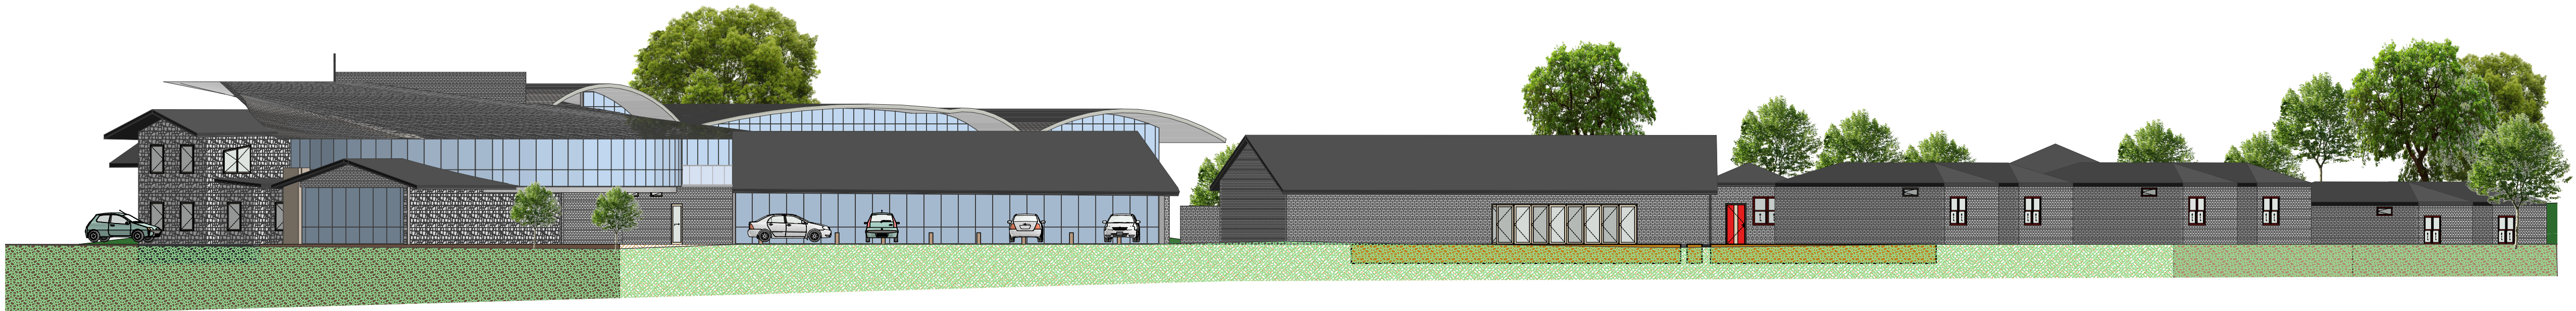

E-14 ELEVATION EAST
1:200

